


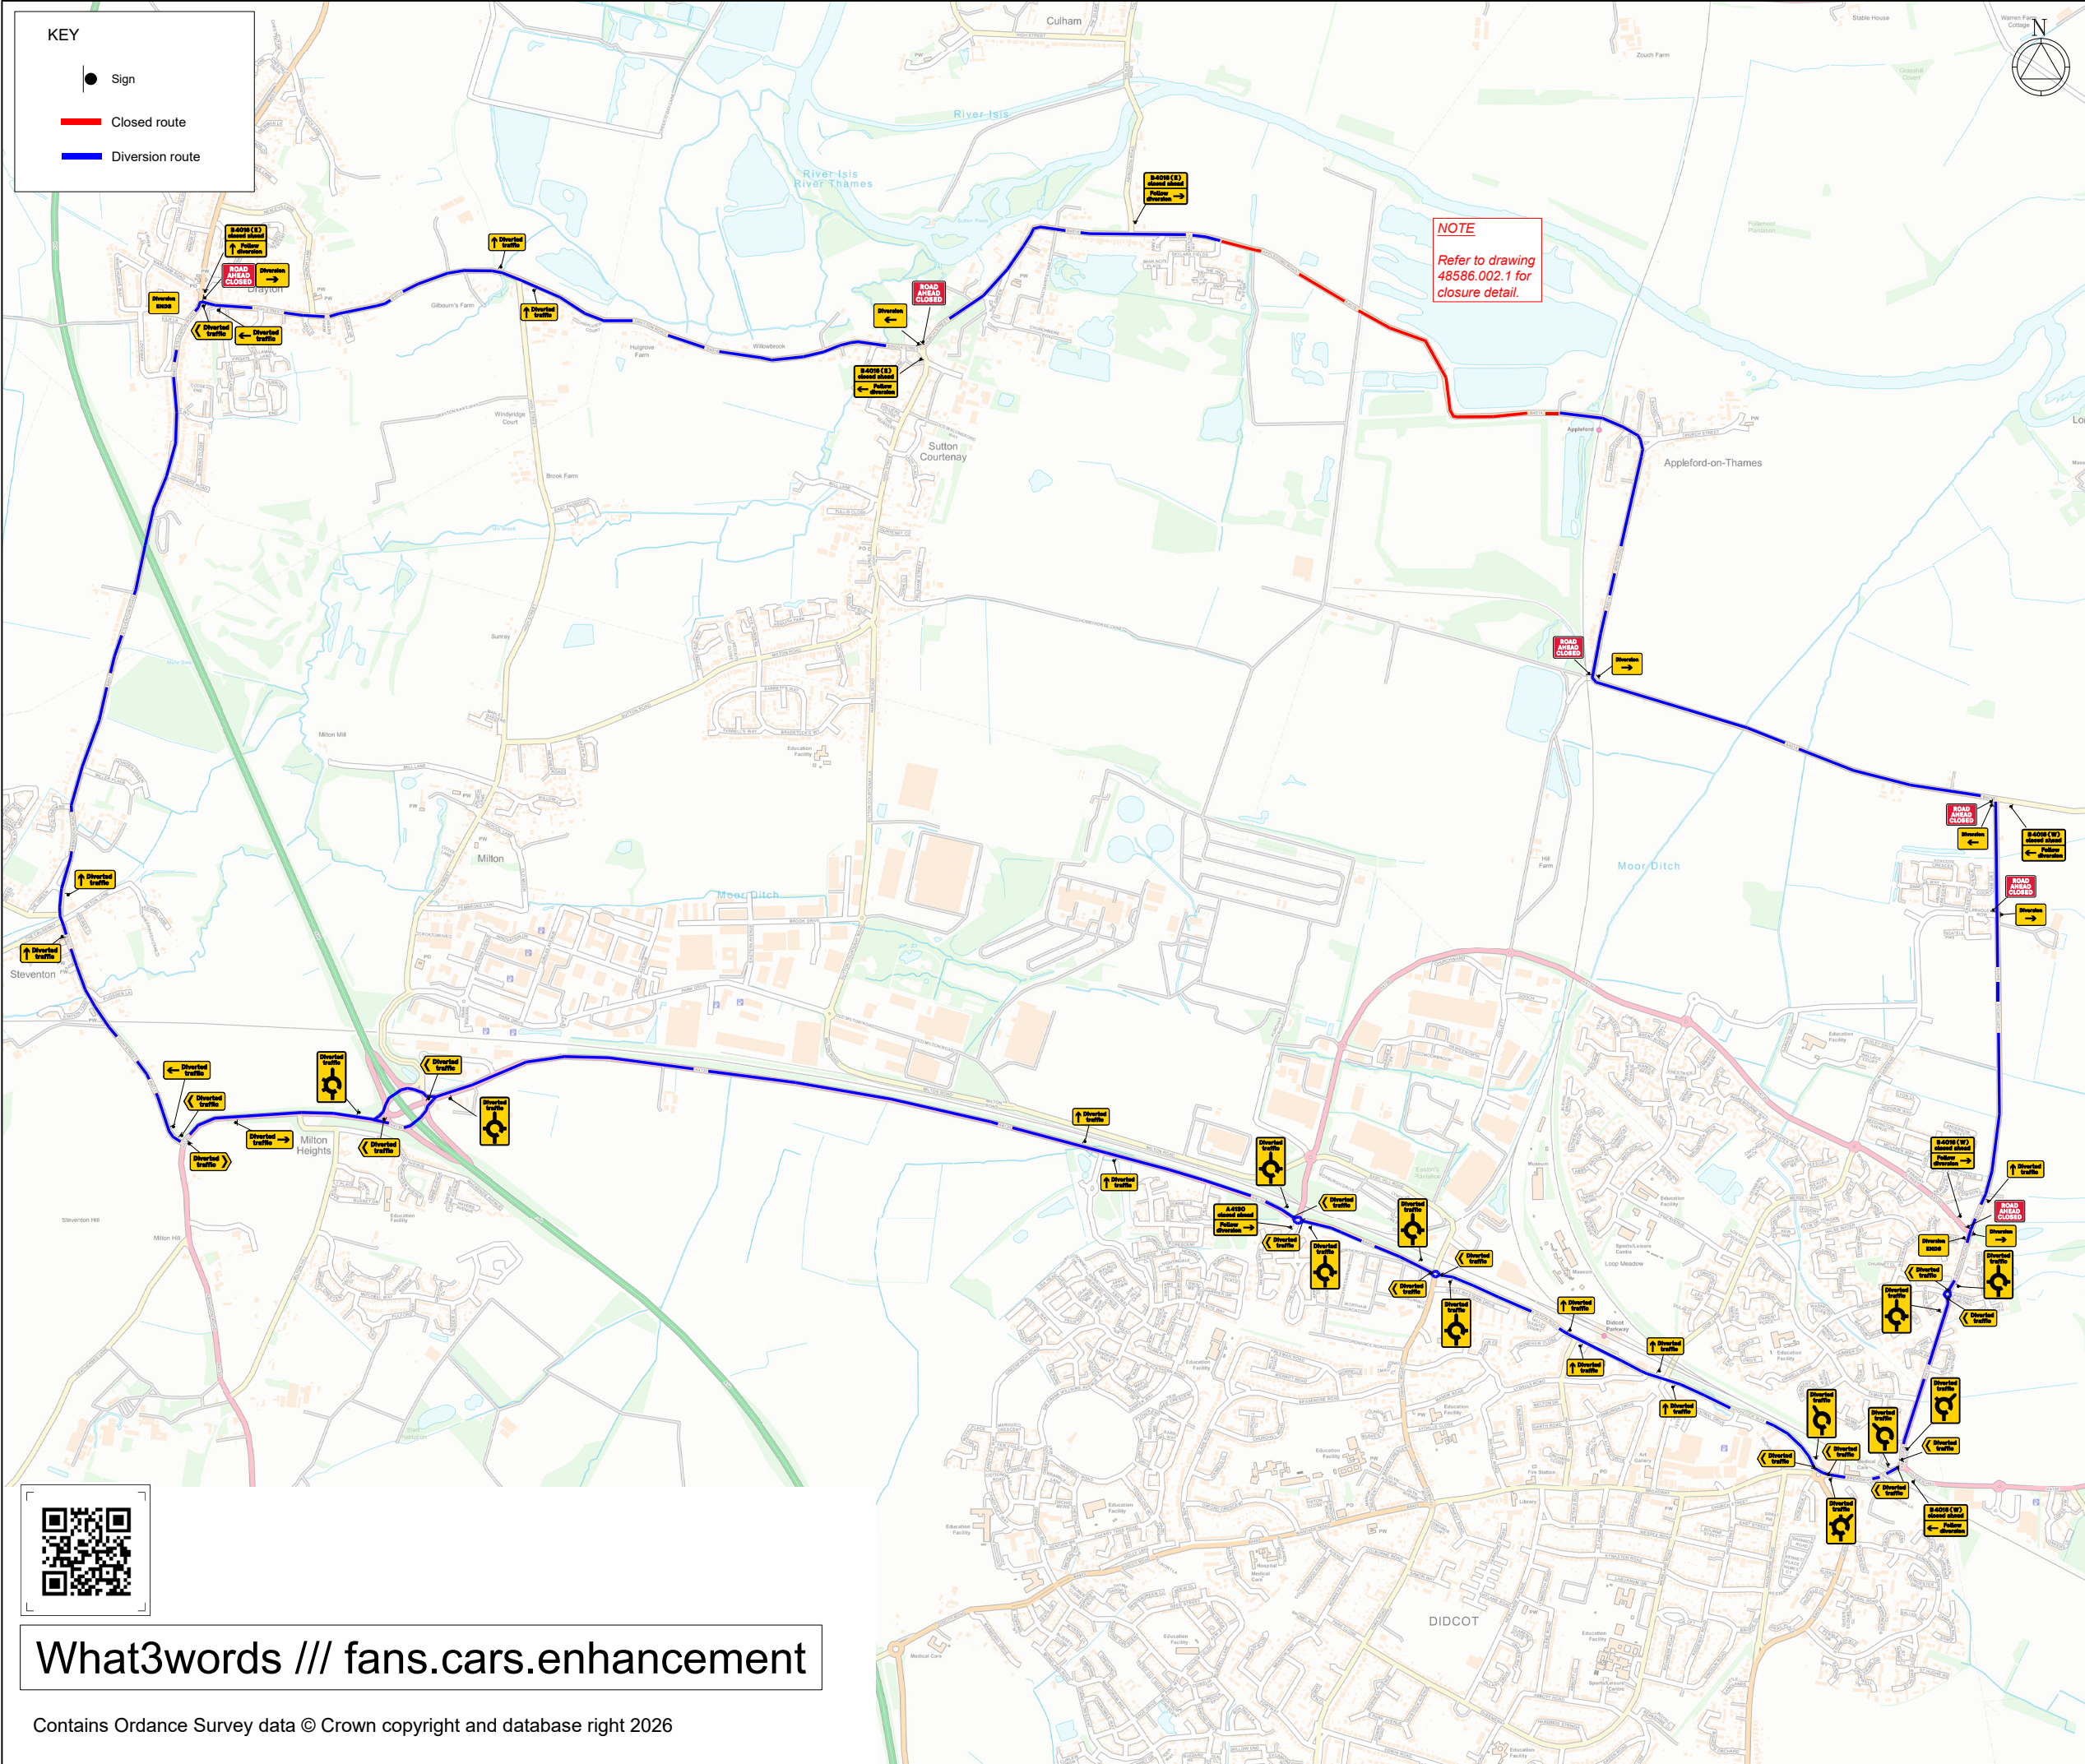

KIT LIST

|                                                                                  |  |
|----------------------------------------------------------------------------------|--|
| Qty: 1 Ref: 13.9<br>Schedule 13.9: Temporary Information                         |  |
| Qty: 1 Ref: 13.9<br>Schedule 13.9: Temporary Information                         |  |
| Qty: 1 Ref: 13.9<br>VP01 Schedule 13.9: Temporary Information                    |  |
| Qty: 1 Ref: 13.9<br>Schedule 13.9: Temporary Information                         |  |
| Qty: 1 Ref: 13.9<br>Schedule 13.9: Temporary Information                         |  |
| Qty: 1 Ref: 13.9<br>VP01 Schedule 13.9: Temporary Information                    |  |
| Qty: 1 Ref: 13.9<br>VP01 Schedule 13.9: Temporary Information                    |  |
| Qty: 1 Ref: 13.9<br>VP01 Schedule 13.9: Temporary Information                    |  |
| Qty: 2 Ref: 13.9<br>VP01 Schedule 13.9: Temporary Information                    |  |
| Qty: 1 Ref: 13.9<br>VP01 Schedule 13.9: Temporary Information                    |  |
| Qty: 1 Ref: 13.9<br>Schedule 13.9: Temporary Information                         |  |
| Qty: 2 Ref: 2702<br>End of temporary diversion route                             |  |
| Qty: 4 Ref: 2702<br>Start of temporary diversion route                           |  |
| Qty: 2 Ref: 2702<br>Start of temporary diversion route                           |  |
| Qty: 11 Ref: 2703<br>Direction of temporary diversion route from junction ahead  |  |
| Qty: 2 Ref: 2703<br>Direction of temporary diversion route from junction ahead   |  |
| Qty: 1 Ref: 2703<br>Direction of temporary diversion route from junction ahead   |  |
| Qty: 14 Ref: 2704<br>Direction of temporary diversion route                      |  |
| Qty: 1 Ref: 2704<br>Direction of temporary diversion route                       |  |
| Qty: 7 Ref: 2706<br>Roundabout ahead leading to temporary diversion route        |  |
| Qty: 6 Ref: 7010-PP-13.9<br>Nature of temporary hazard ahead - Road Ahead Closed |  |

|                                                                                          |                |                  |      |      |
|------------------------------------------------------------------------------------------|----------------|------------------|------|------|
| Rev                                                                                      | Description    | By               | Chkd | Date |
| Revisions                                                                                |                |                  |      |      |
| Client                                                                                   |                |                  |      |      |
|                                                                                          |                |                  |      |      |
| Project                                                                                  |                |                  |      |      |
| Sutton Courtney Roundabout<br>Didcot, Oxfordshire, OX14 4PW<br>Grid Ref: 451893 , 194005 |                |                  |      |      |
| Title                                                                                    |                |                  |      |      |
| Road closure<br>& Diversion                                                              |                |                  |      |      |
| Phase 2                                                                                  |                |                  |      |      |
|                                                                                          |                |                  |      |      |
| MAC Traffic Solutions                                                                    |                |                  |      |      |
| Design: ADJ                                                                              | Drawn: EIA     | Chkd: PM         |      |      |
| Date: 04/02/26                                                                           | Date: 04/02/26 | Date: 04/02/26   |      |      |
| Scale: NTS                                                                               | @ A3           | Status: PROPOSED |      |      |
| Drawing No                                                                               | 48586.002.2    |                  |      | Rev: |

What3words /// fans.cars.enhancement