
1876385 - 81428304 - 6 SUTTON ROAD, OX14 4ET

GTM Go Traffic Management

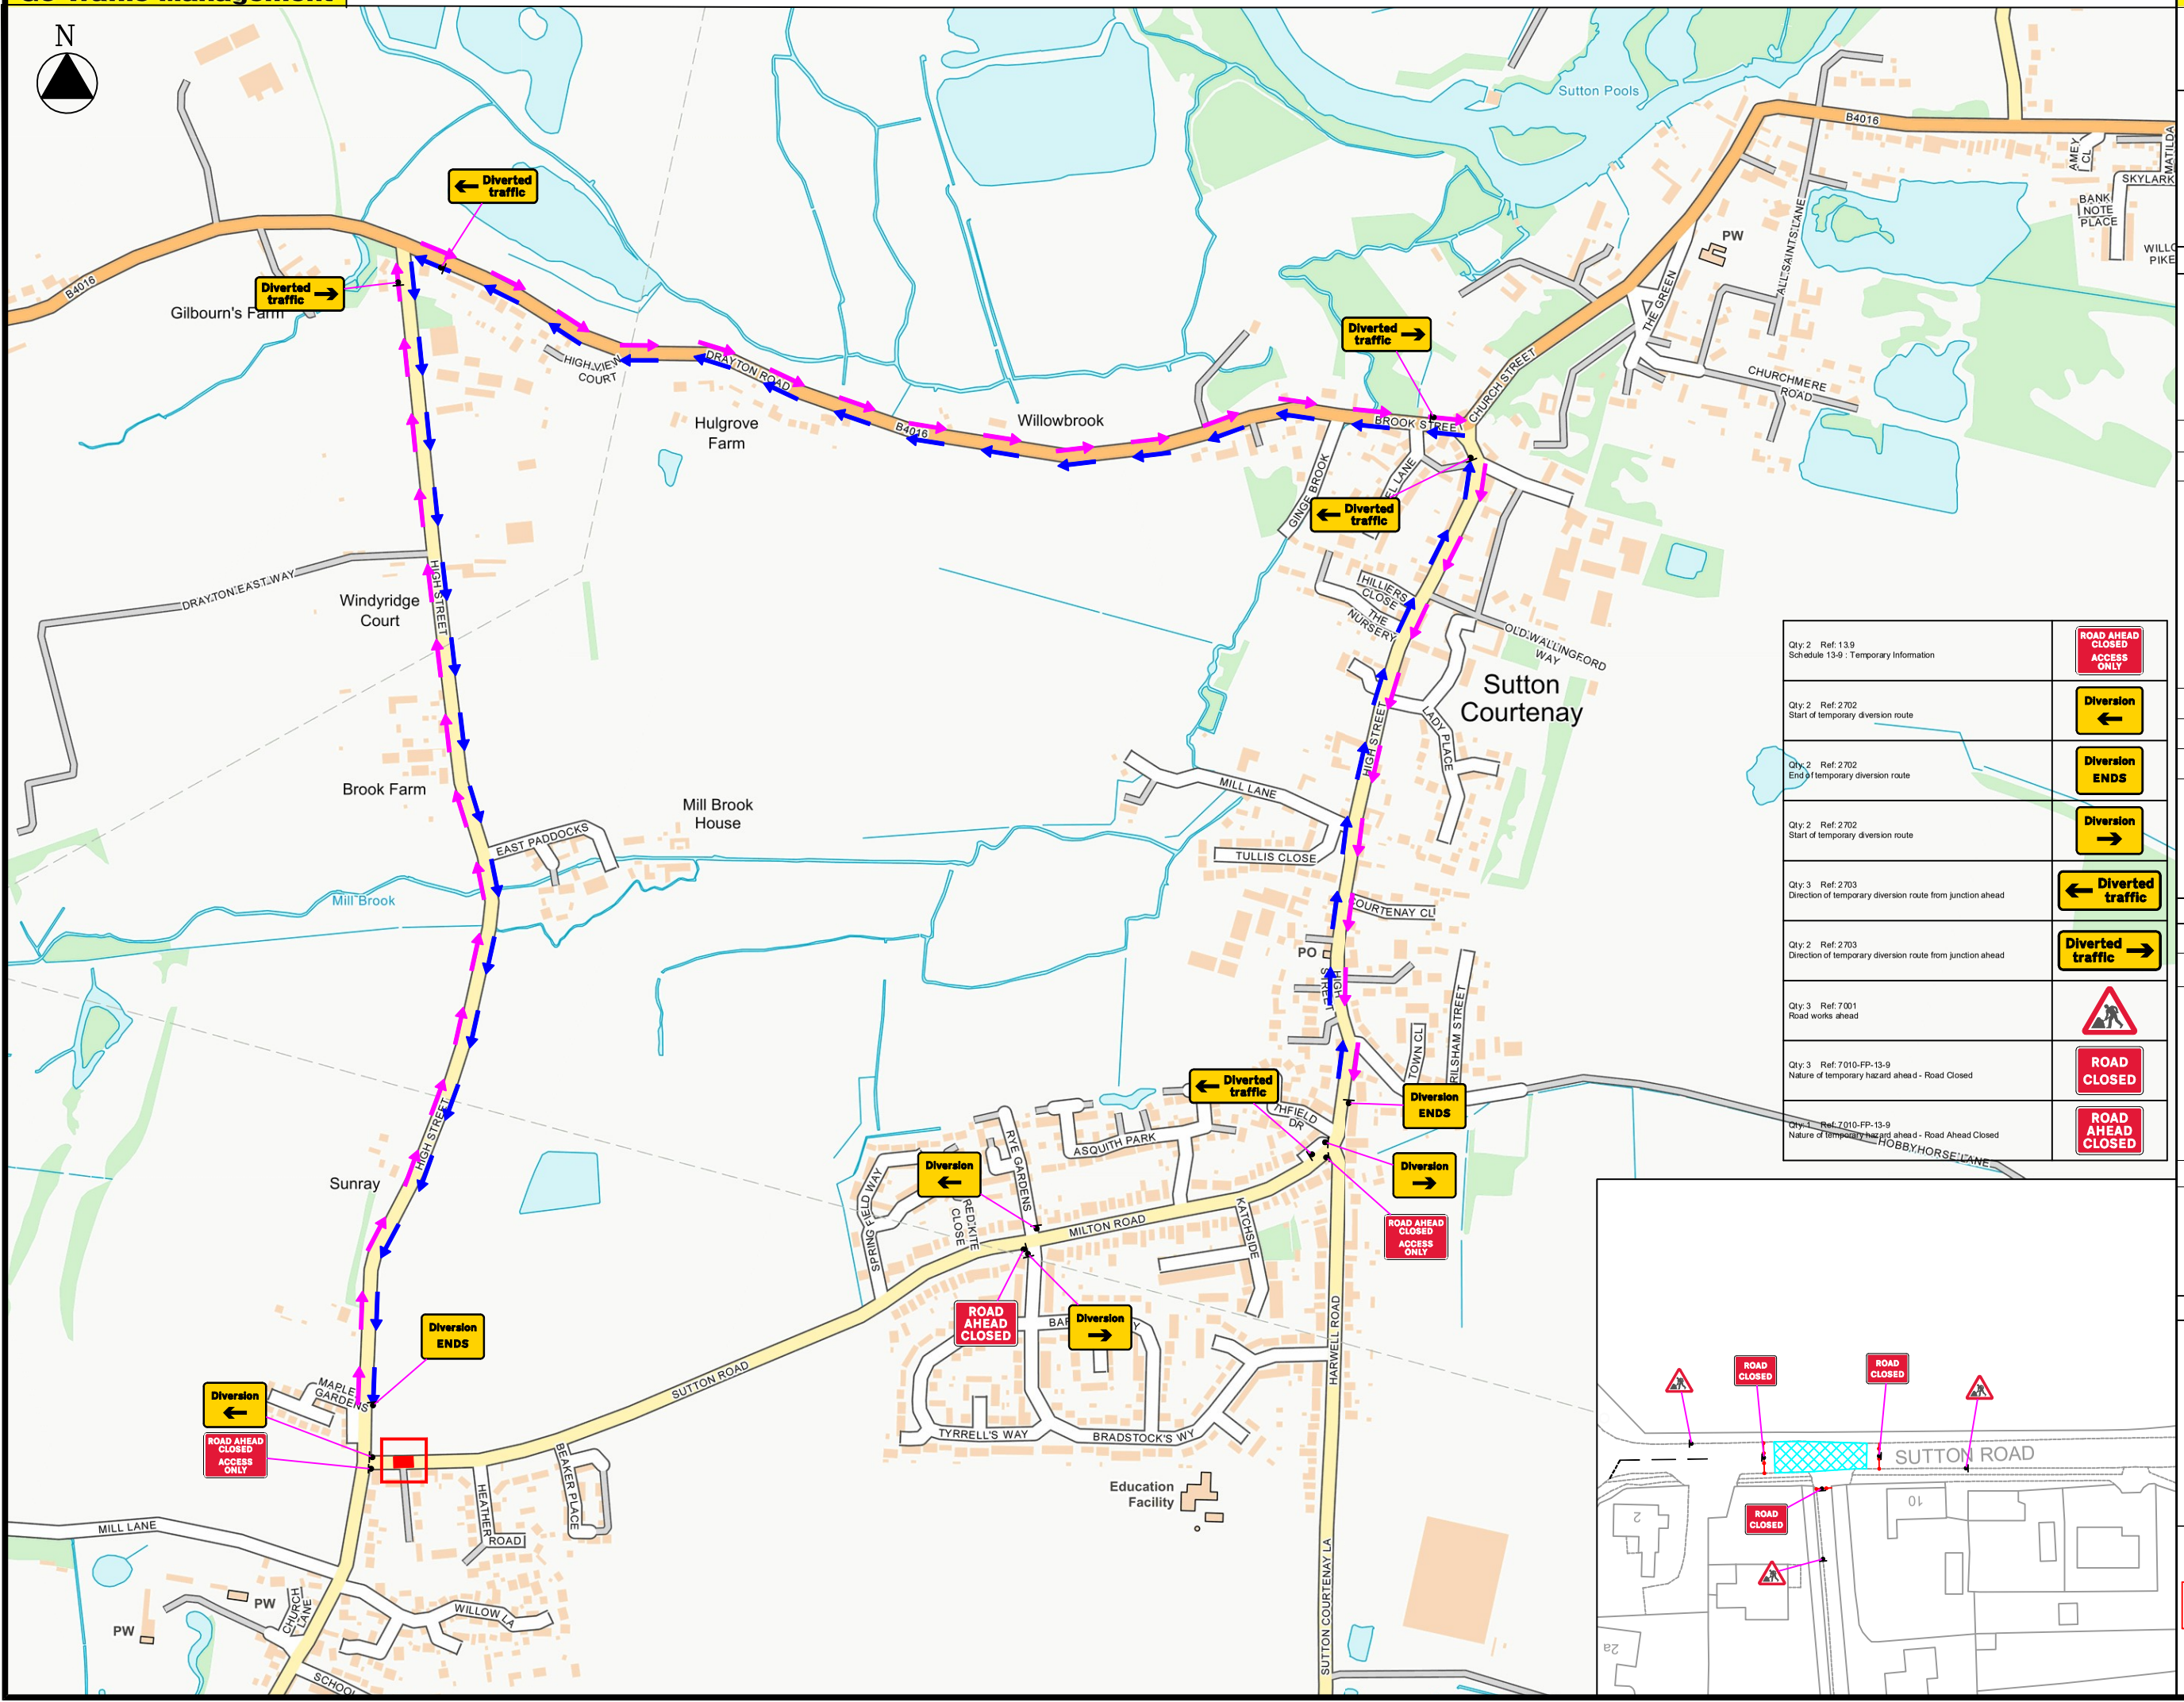

GTM Go Traffic Management

Head Office: Go Traffic Management,
Chaddock Lane, Worsley, Manchester, M28 1XW

Tel: 0161 351 5370

www.gtm.co.uk

This drawing has been produced for a specific client & project identified below and is not to be used by any other person or for any other purpose. © Go Traffic Management

Risks

1. Design completed from information provided + google maps desktop risk assessment
2. Cone lamps must be used on all road with a speed limit of 40mph or more.

Notes

1. All signs as per Chapter 8. Distances between cones to be 9m maximum unless otherwise noted.
2. Distances between signs NOT to scale for purpose of clarity.
3. All sign placement subject to available safe working space.
4. The purpose of the Traffic Management Plan is for it to be used only as a guide and all traffic management equipment should be put out according to the 'Safety at Street Works and Road Works – Code of Practice', i.e. Red Book & the 'Traffic Signs Manual Chapter 8', i.e. Yellow Book.
5. Lane width post the works to be 3.5m maximum, 3.25m desirable minimum and 3.0m absolute minimum.
6. Stop & Go boards must be available and utilised in the event of permanent signal failure in accordance with Code of Practice.
7. Signs must be placed in accordance with TSM and the scheme RAMS pack.

DRAWING INFORMATION:

CLIENT: Thames Water

DRAWING NUMBER: 1876385.0001

WORK ORDER NUMBER: 81428304

DRAWING ADDRESS:

6 SUTTON ROAD, OX14 4ET

DESIGNED DATE: 29/07/2026

DESIGNED BY: Alex.Hunnable

APPROVED BY: Alex.Hunnable

DRAWING INFORMATION:

TRAFFIC MANAGEMENT TYPE:

ROAD CLOSURE

SPEED:

30

KEY:

- Sign
- Cones
- Temporary Traffic Light
- Temporary Pedestrian Signal
- Stop + Go Boards
- Ped Barriers
- Ped Diversion
- Parking Bay Suspension
- Ped Ramp
- Road Closure
- Diversion Route
- Access Only
- Working Space
- Work Area
- Safety Zone

MINIMUM LONGWAYS SAFETY ZONE MUST BE ADHERED TO 0.5m